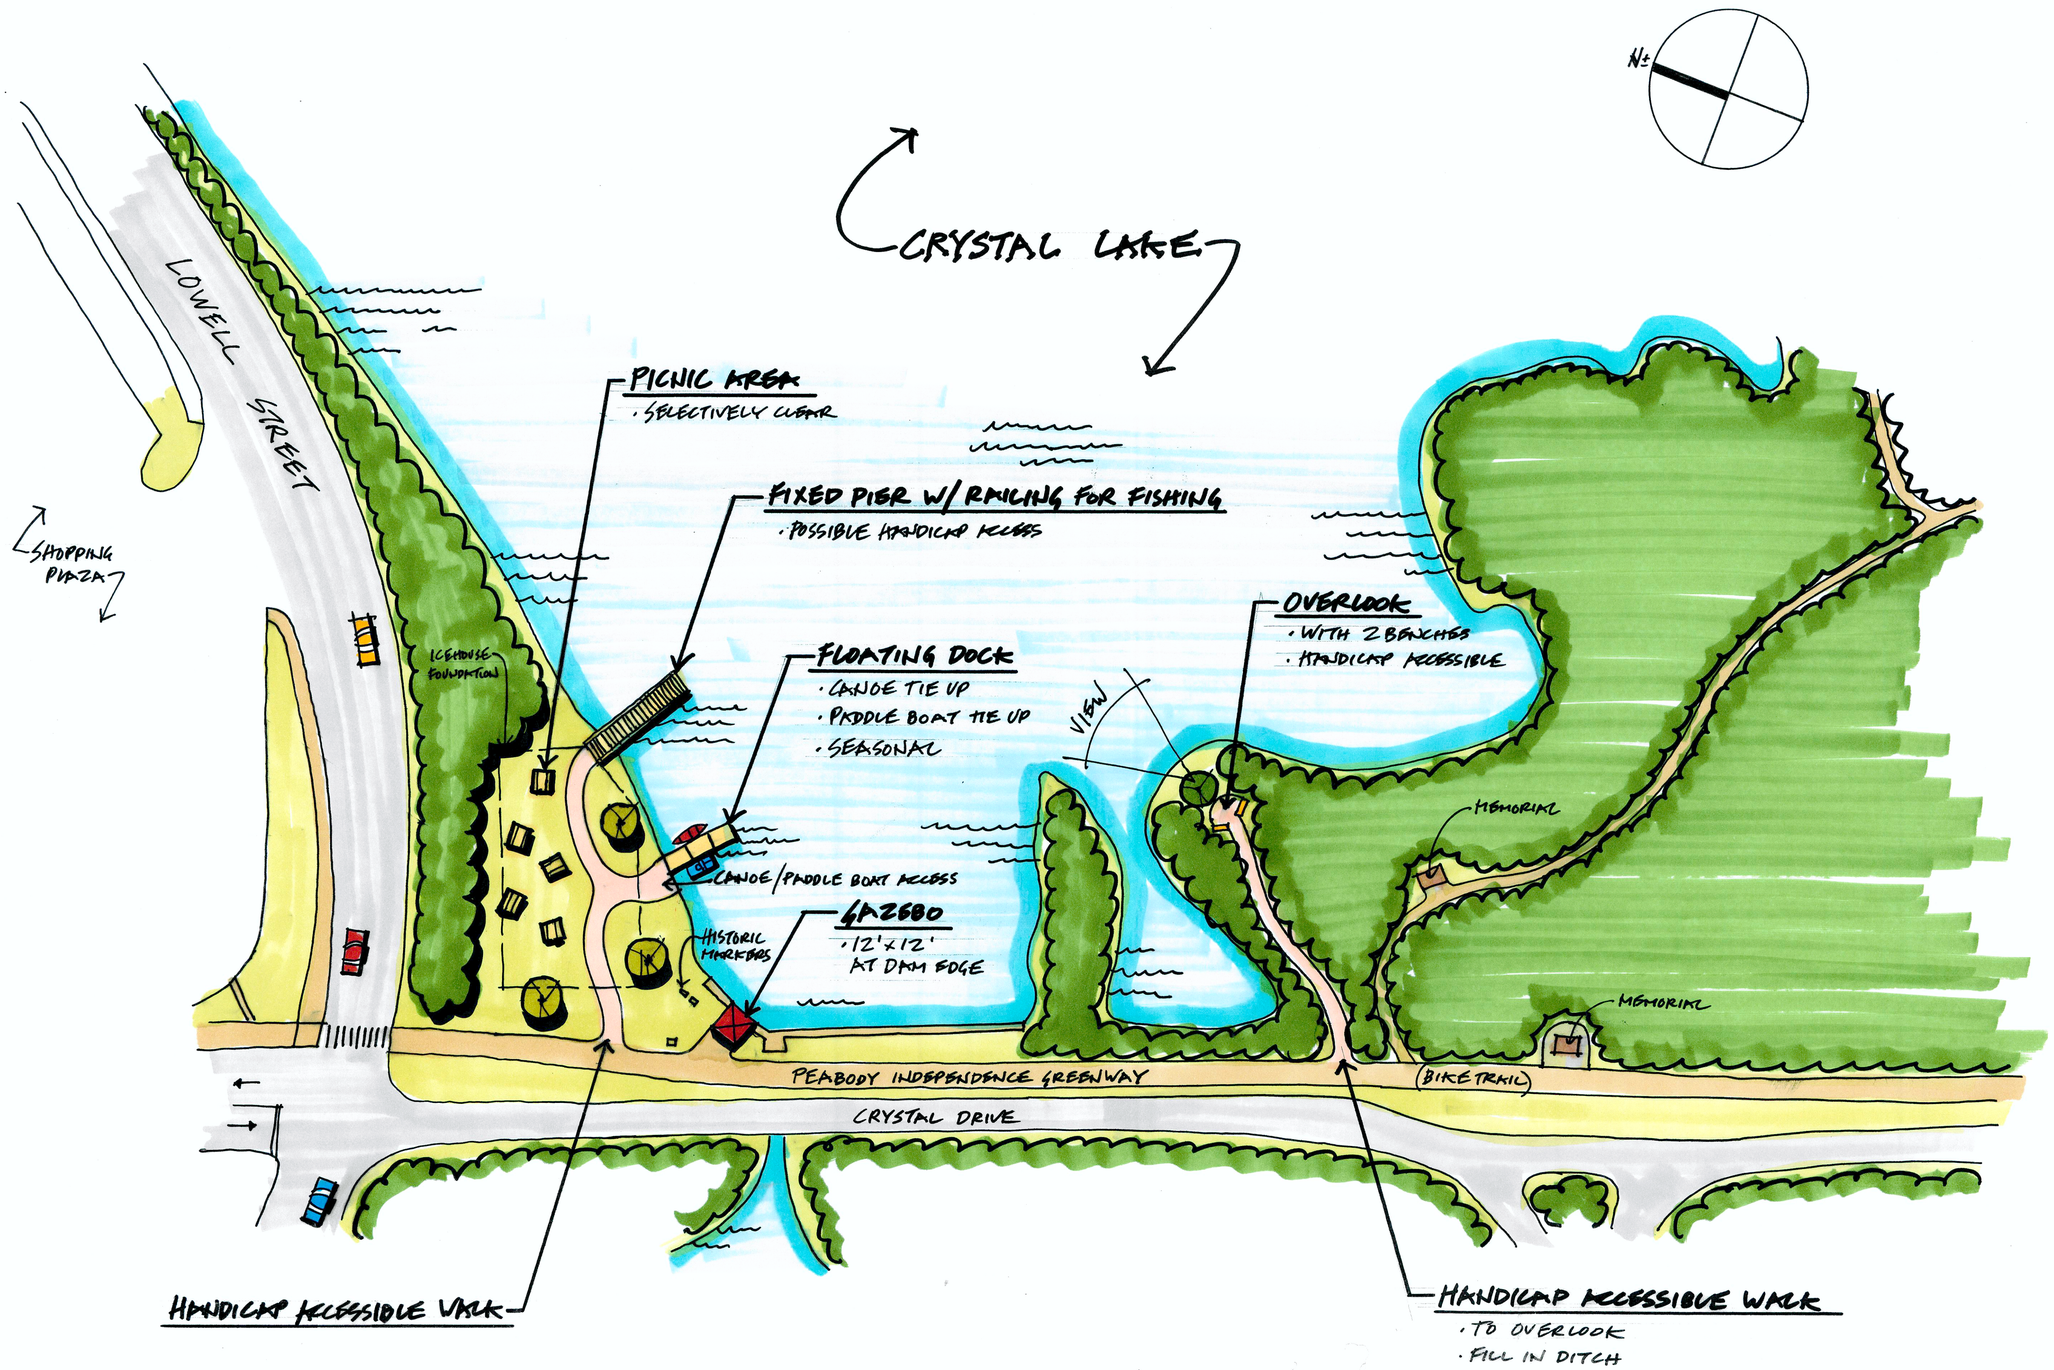

Tighe&Bond
Consulting Engineers
Environmental Specialists
53 Southampton Road
Westfield, MA 01085
(413) 562-1600
www.tighebond.com

CONCEPTUAL PARK DESIGN

CRYSTAL LAKE / PEABODY, MASS.

SCALE: 1"=30'

DATE: 10/15/14 (REV: 3/30/15)